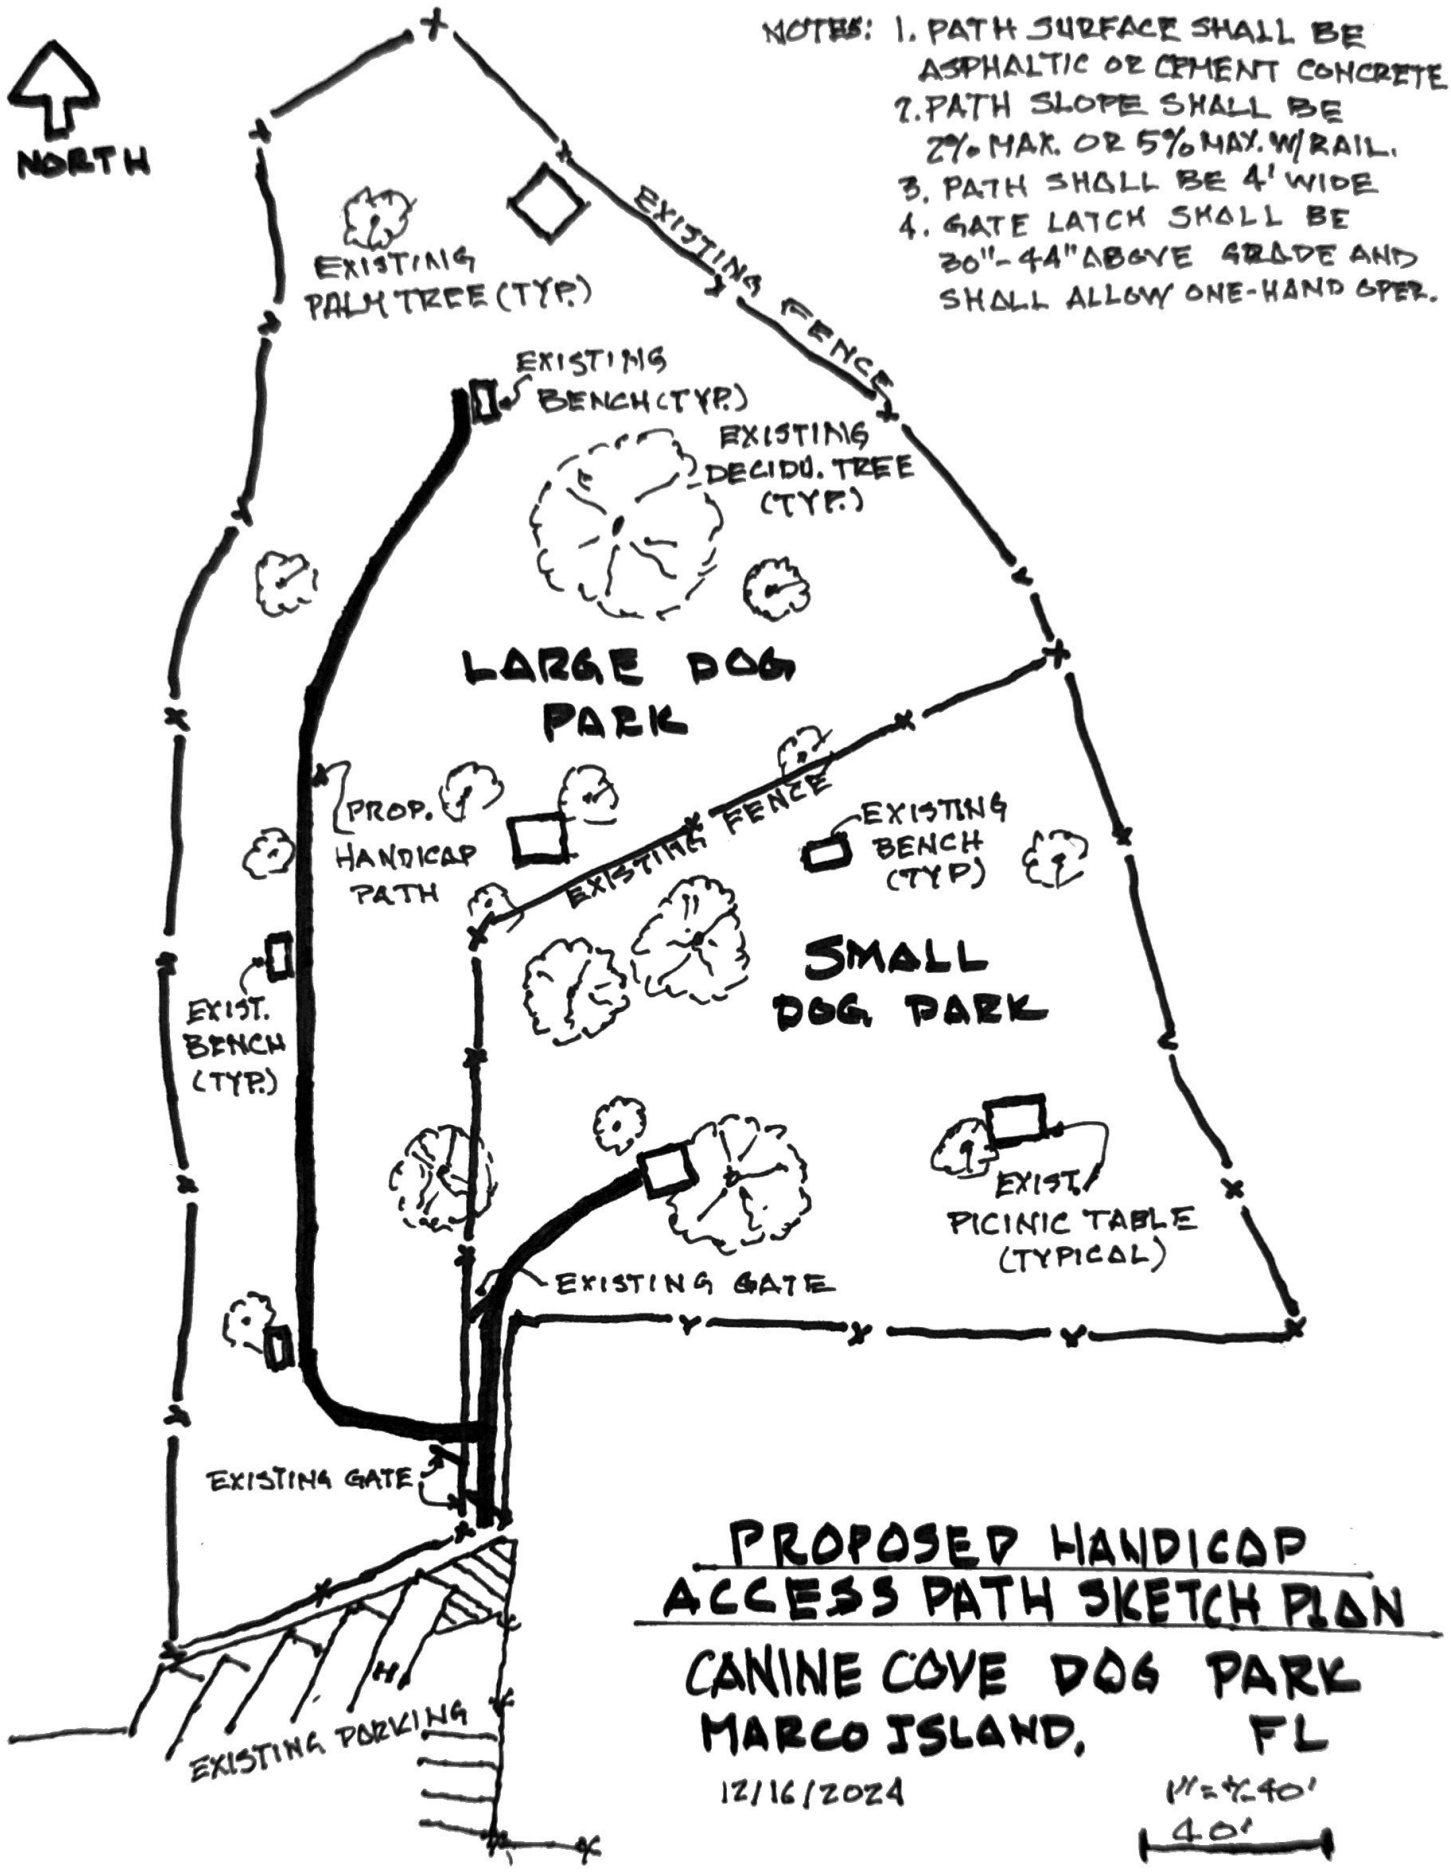

NOTES: 1. PATH SURFACE SHALL BE ASPHALTIC OR CEMENT CONCRETE
2. PATH SLOPE SHALL BE 2% MAX. OR 5% MAX. W/RAIL.
3. PATH SHALL BE 4' WIDE
4. GATE LATCH SHALL BE 30"-44" ABOVE GRADE AND SHALL ALLOW ONE-HAND OPER.
NORTH
EXISTING PALM TREE (TYP.)
EXISTING FENCE
EXISTING BENCH (TYP.)
EXISTING DECIDU. TREE (TYP.)
LARGE DOG PARK
PROP. HANDICAP PATH
EXISTING FENCE
EXISTING BENCH (TYP)
SMALL DOG PARK
EXIST. BENCH (TYP.)
EXIST. PICINIC TABLE (TYPICAL)
EXISTING GATE
EXISTING GATE
EXISTING PARKING
PROPOSED HANDICAP ACCESS PATH SKETCH PLAN
CANINE COVE DOG PARK
MARCO ISLAND, FL
12/16/2024
1"=40'
40'