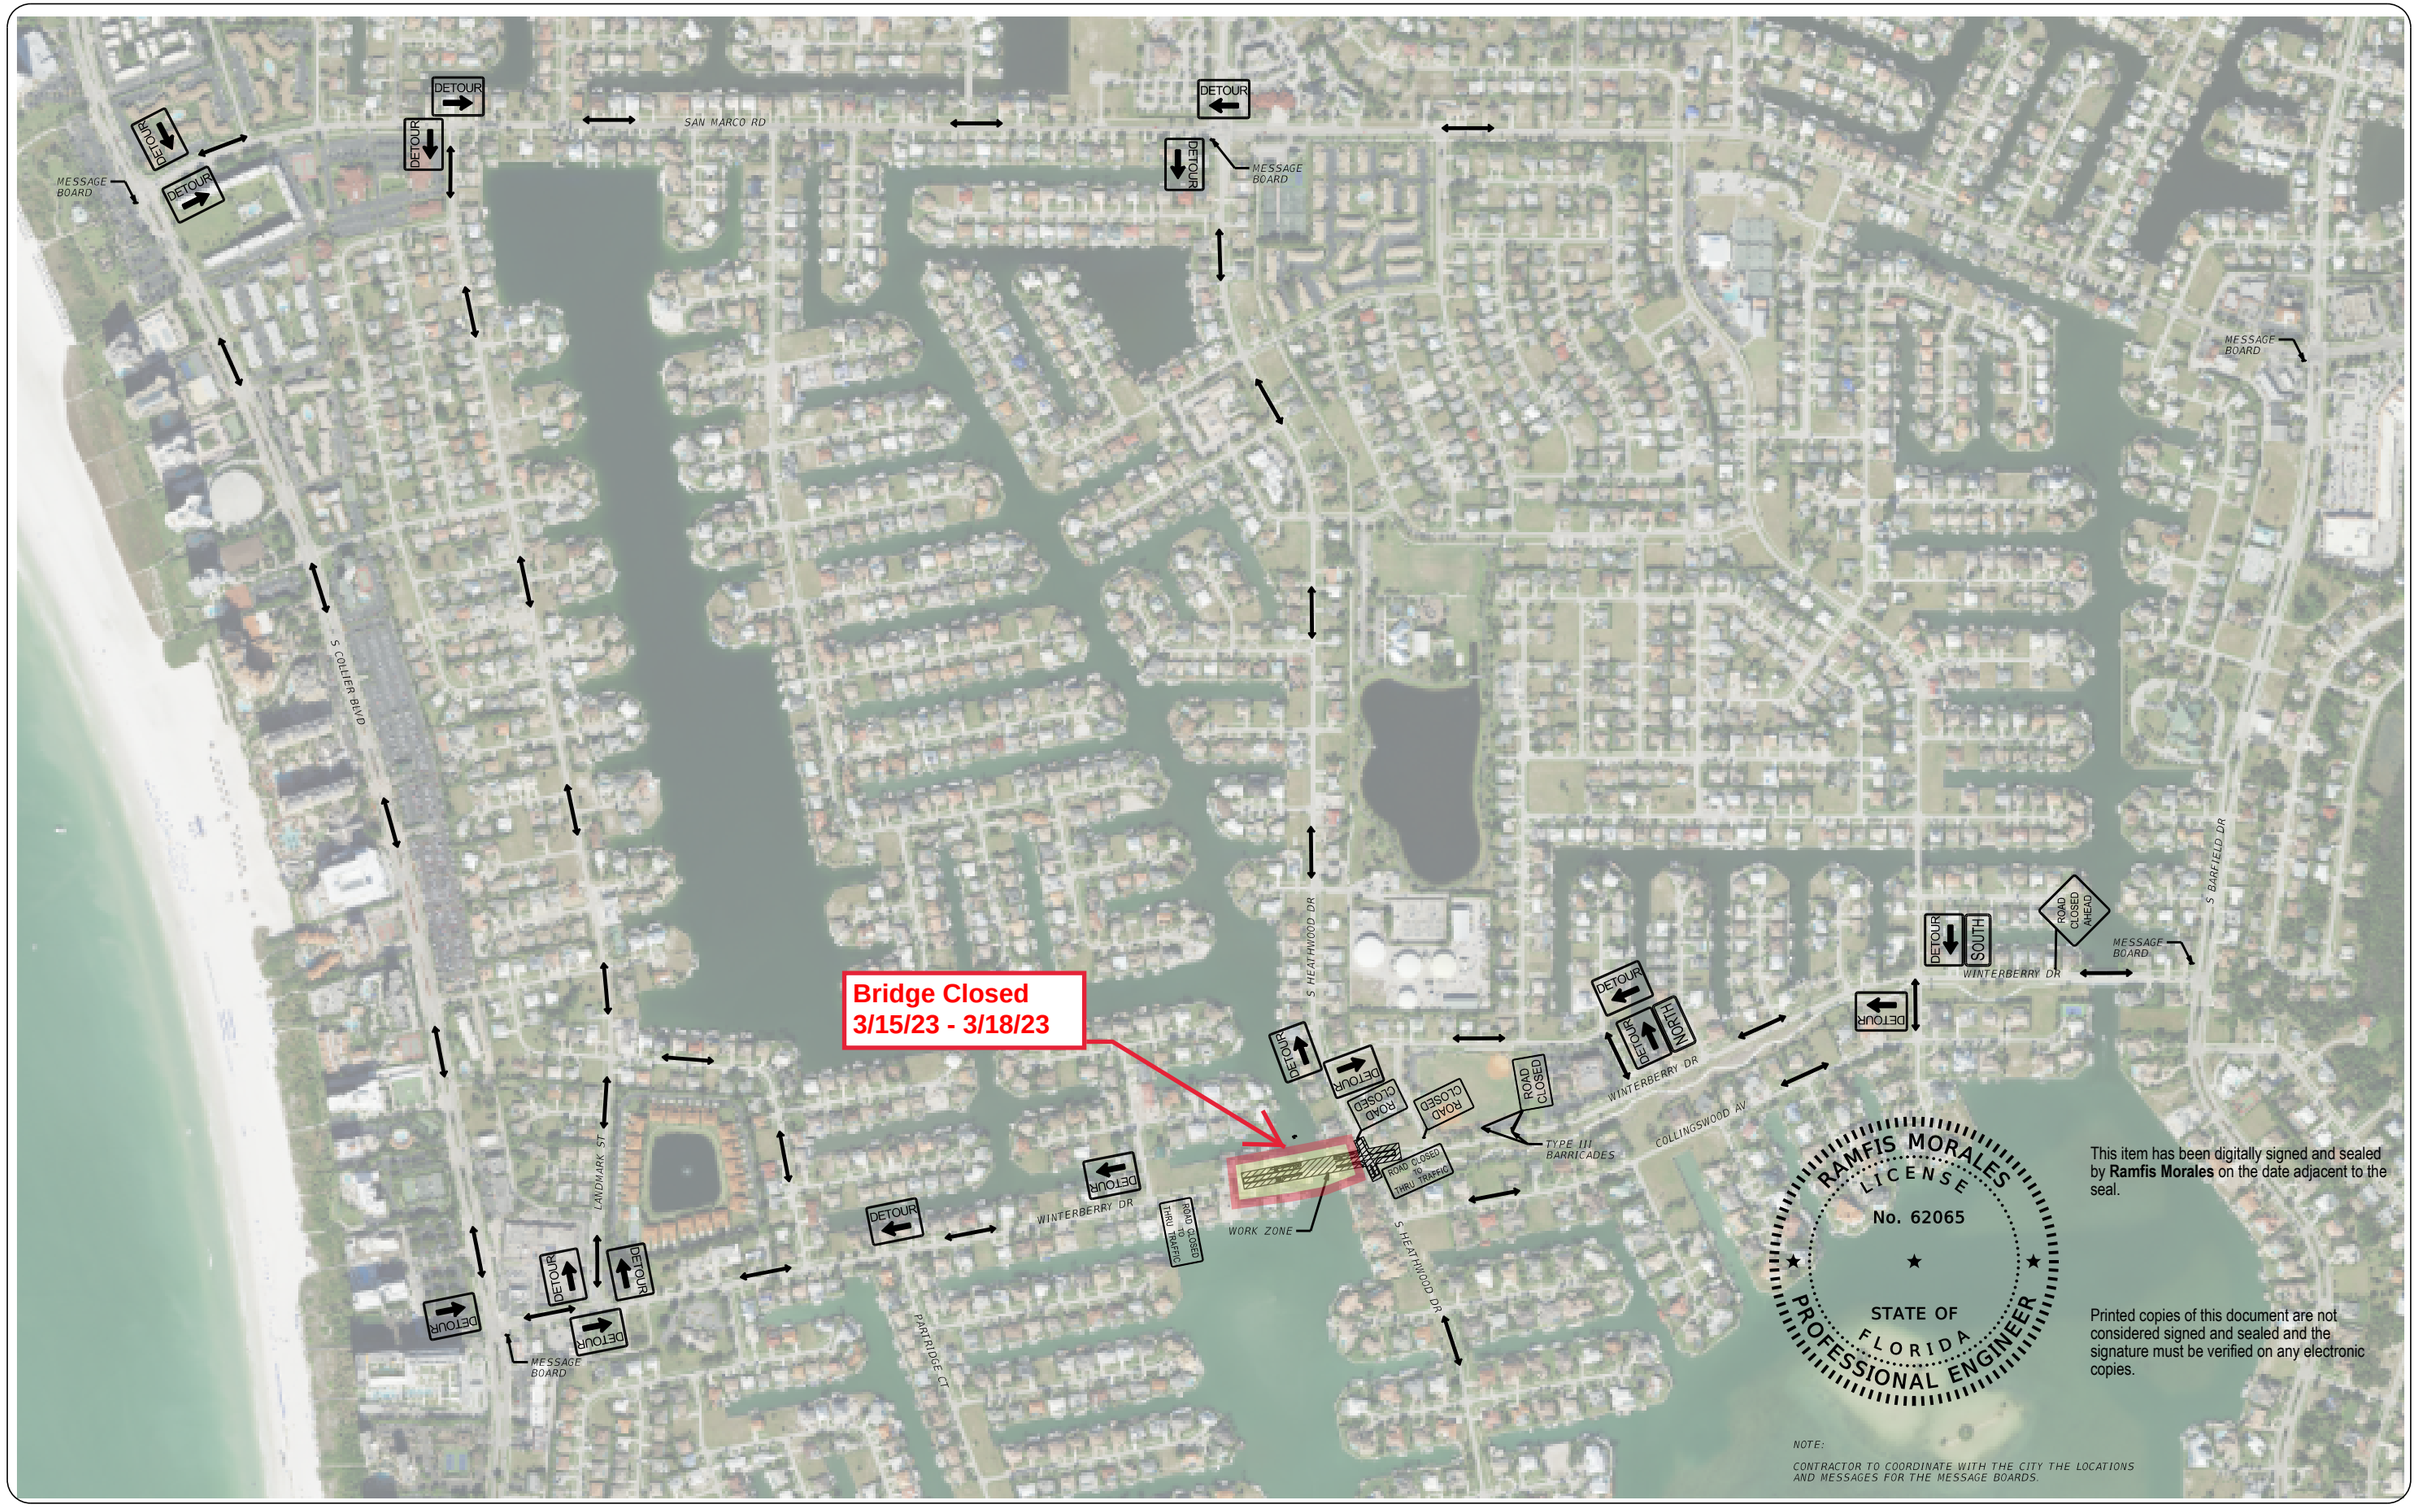


RAMFIS MORALES LICENSE No. 62065 STATE OF FLORIDA PROFESSIONAL ENGINEER

This item has been digitally signed and sealed by **Ramfis Morales** on the date adjacent to the seal.

Printed copies of this document are not considered signed and sealed and the signature must be verified on any electronic copies.

NOTE:

CONTRACTOR TO COORDINATE WITH THE CITY THE LOCATIONS AND MESSAGES FOR THE MESSAGE BOARDS.

NO.	DATE	BY	REVISIONS - DESCRIPTION

T.Y. LIN INTERNATIONAL
2400 FIRST STREET
SUITE 200
FORT MYERS, FLORIDA 33901
TEL. (239) 332-4846
FAX. (239) 332-4798 WWW.TYLIN.COM

APPROVED BY:
RAMFIS MORALES, P.E.
REGISTERED PROFESSIONAL ENGINEER
FLORIDA CERTIFICATE NO. 62065

PUBLIC WORKS
CITY OF MARCO ISLAND
SOUTHWEST FLORIDA
50 BALD EAGLE DRIVE
MARCO ISLAND, FLORIDA 34145

TRAFFIC CONTROL PLAN - DETOUR
WEST WINTERBERRY DRIVE BRIDGE REPLACEMENT

SHEET NO. 28

chrls.kruger 3/1/2022 12:24:23 PM
c:\bms\tyll-pw\chrls.kruger@tylin.com\d0154820\TCDSRD01.dgn